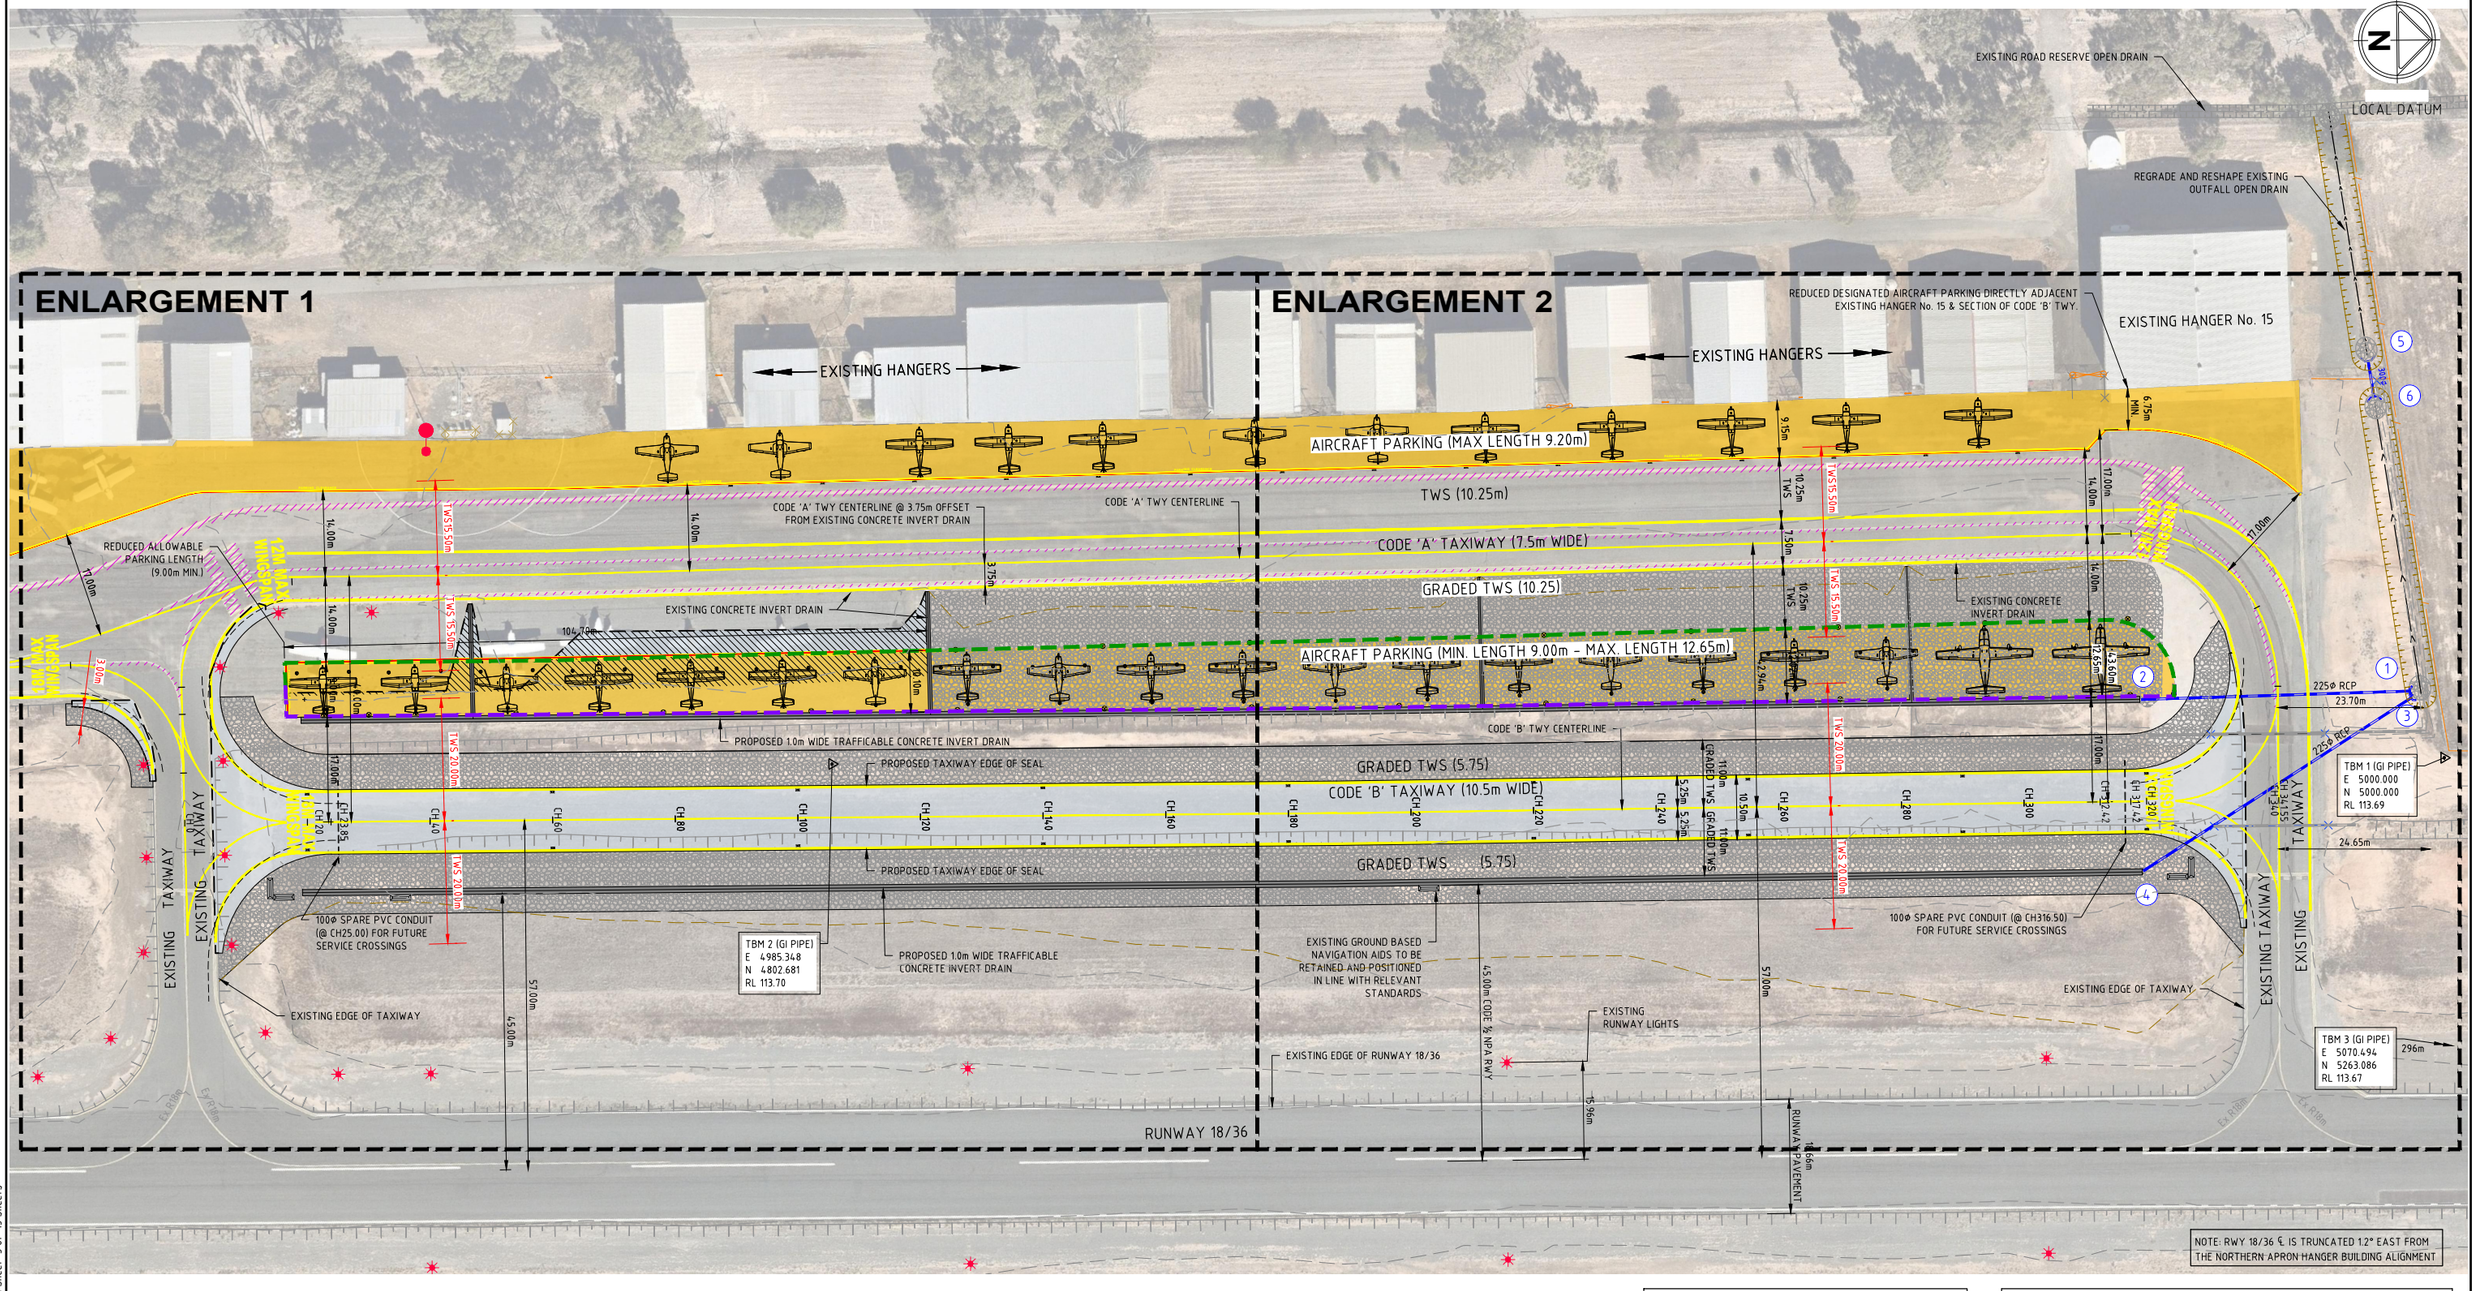

WARNING

BEWARE OF UNDERGROUND/OVERHEAD SERVICES

THE LOCATION OF SERVICES ARE APPROXIMATE ONLY AND THEIR EXACT POSITION SHOULD BE PROVEN ON SITE. NO GUARANTEE IS GIVEN THAT ALL EXISTING SERVICES ARE SHOWN. SPECIAL CONSIDERATION SHOULD BE GIVEN TO CONSTRUCTION PROCEDURES UNDER OVERHEAD ELECTRICITY TRANSMISSION LINES.

LEGEND

- PROPOSED 14.0m MIN. PARKING CLEARANCE
- PROPOSED 17.0m MIN. PARKING CLEARANCE

TAXIWAYS CODE A & B DIMENSIONS

OBJECT CLEARANCE: MOS TABLE 6.52(2) & ICAO TABLE 1.4	CODE A 15m WINGSPAN (m)	MODIFIED CODE A 12m MAX. WINGSPAN (m)	CODE B 24m WINGSPAN (m)	MODIFIED CODE B 18m MAX. WINGSPAN (m)
½ WINGSPAN	7.5	6.0	12.0	9.0
INCREMENT FOR A/C LEAVING TWY	6.5	6.5	5.75	5.75
MAX. NOSE-WHEEL GEAR DEVIATION	1.5	1.5	2.25	2.25
TOTAL	15.5	14.0	20.0	17.0
ALLOWABLE TWY RADII FOR 180 TURN	R 11.875	R 11.875	R 16.75	R 16.75

Rev	Amendments	Approved	Date
A	ISSUED TO COUNCIL	JB	20/09/19

Scale
H 1:500 0 5 10 15 20 25
SCALE @ A1

© Spiire Australia Pty Ltd All Rights Reserved
This document is produced by Spiire Australia Pty Ltd solely for the benefit of and use by the client in accordance with the terms of the retainer. Spiire Australia Pty Ltd does not and shall not assume any responsibility or liability whatsoever to any third party arising out of any use or reliance by third party on the content of this document.

spiire
144 WELSFORD STREET SHEPPARTON
VICTORIA 3632 AUSTRALIA T 61 3 5849 1000
spiire.com.au ABN 55 050 029 635

GREATER SHEPPARTON

Designed N. RICHARDS
Checked A. SCOTT
Authorised J. BLIGHT
Date 18-09-2019

SHEPPARTON AERODROME
NEW PARALLEL CODE B TAXIWAY - STAGE 1

OVERALL ALIGNMENT PLAN

GREATER SHEPPARTON CITY COUNCIL

PRELIMINARY

Drg No 306383CR201 Rev A

file name 306383CR200.dwg layout name CR201 plotted by Nathan Richards
file location \\shefsvr01\Shedata\Data\30\306383\Civil\ACAD plot date 23/09/2019 1:23 PM Sheet 3 of 15 Sheets